GROUND FLOOR SCHEDULE OF ACCOMMODATION:

RETAIL UNIT 1 - 345.79 m² GIA
RETAIL UNIT 2 - 208.69 m² GIA
RETAIL UNIT 3 - 74.17 m² GIA
RETAIL UNIT 4 - 74.17 m² GIA
RETAIL UNIT 5 - 93.49 m² GIA

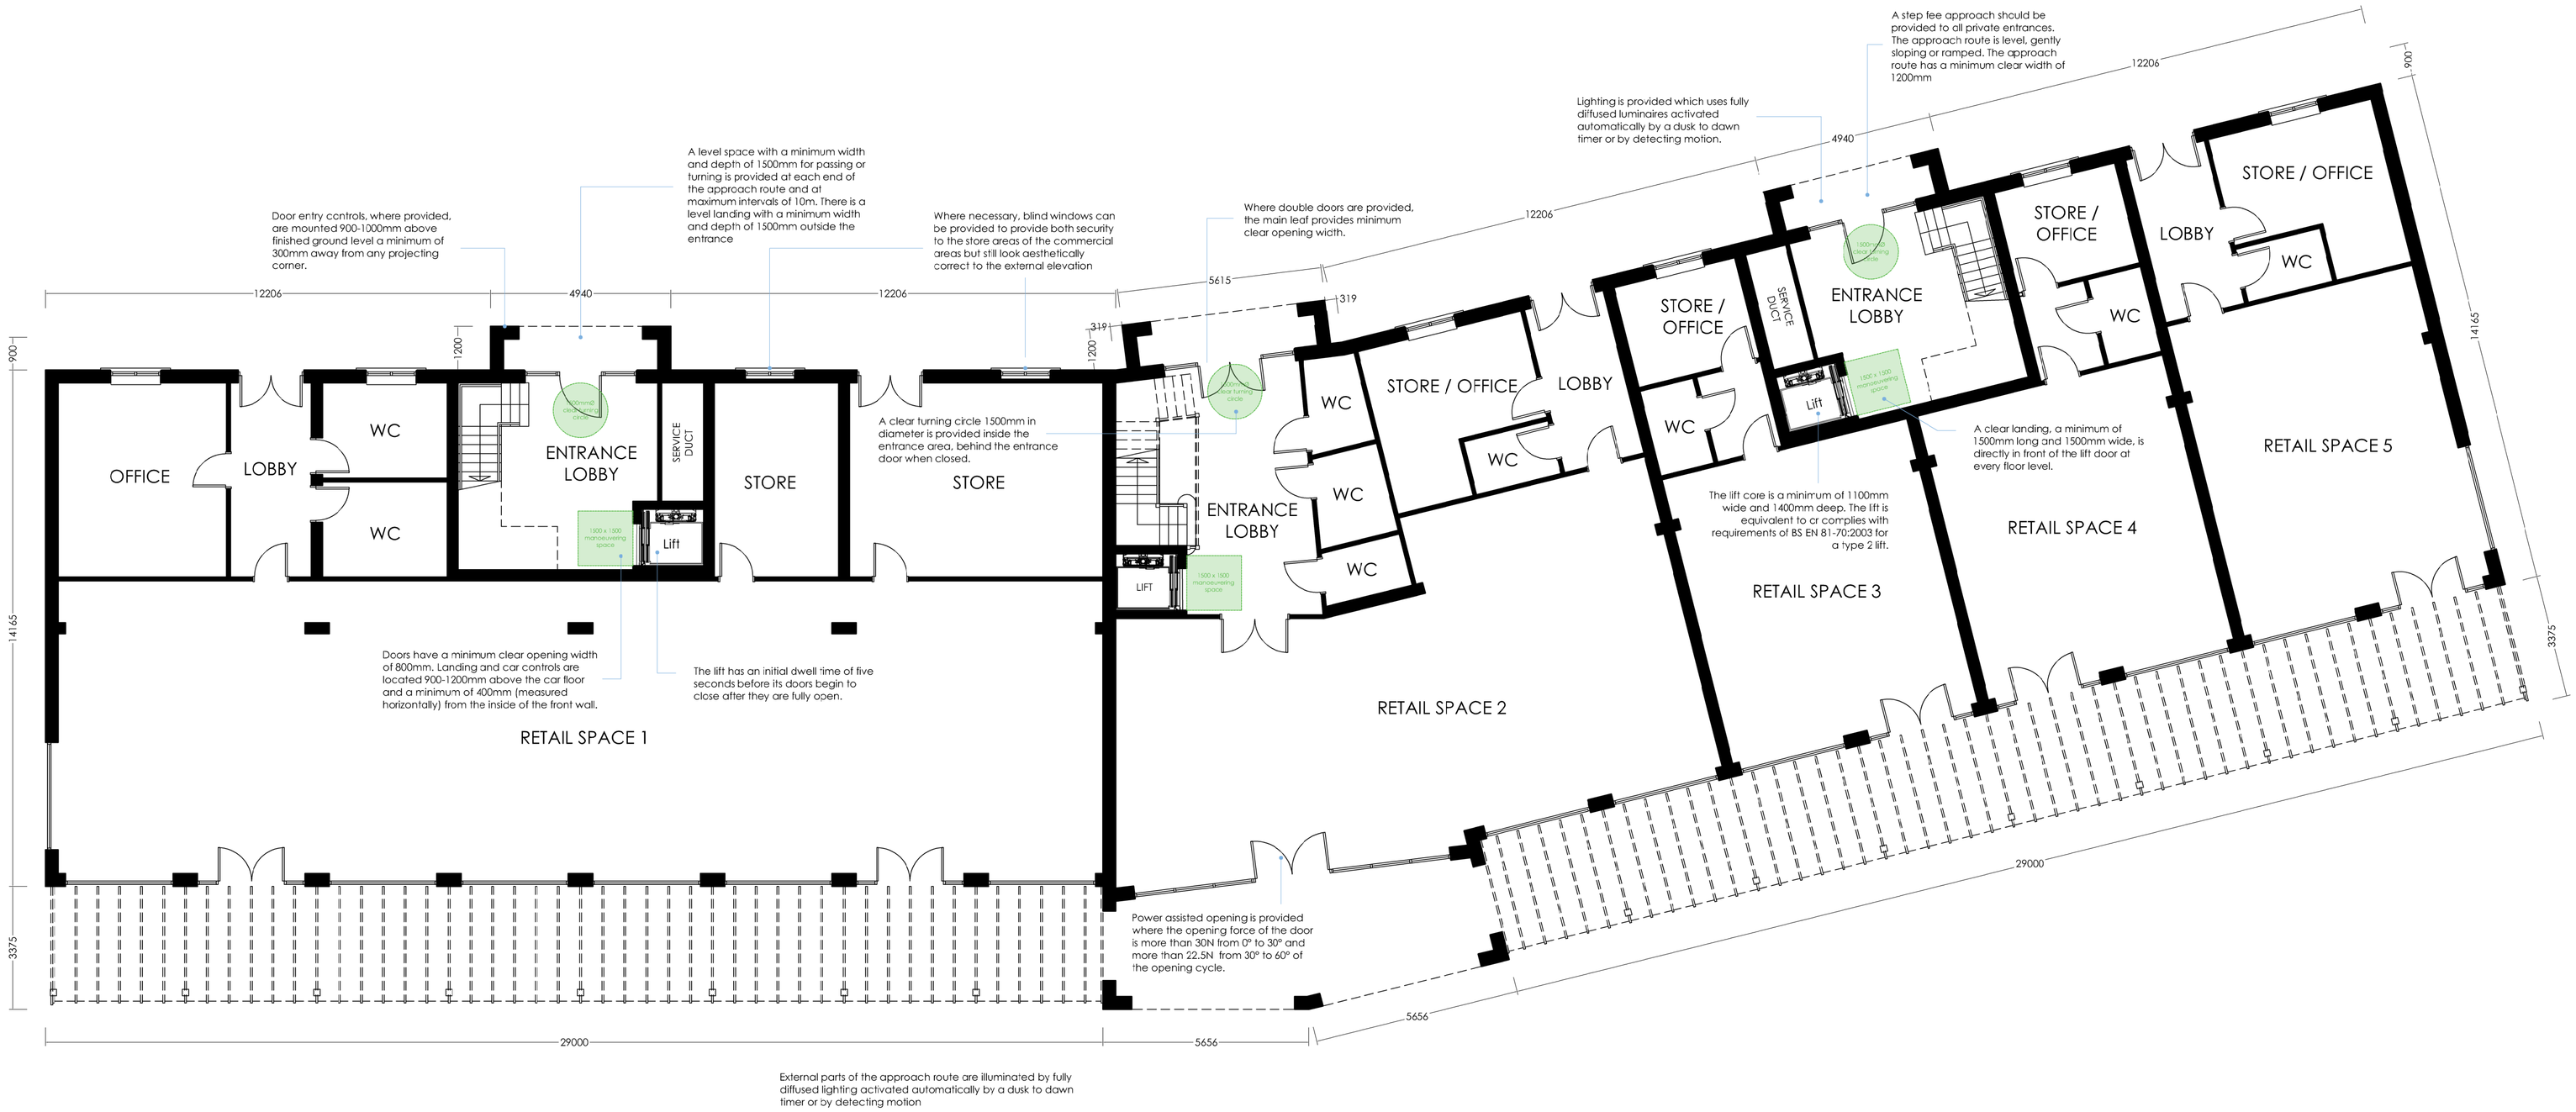

0 10m

Scale: 1:100 @ A1, 1:200 @ A3

elegant architectural ltd
info@elegantarchitectural.com
07508 360063

Project:
Proposed mixed use development at Burnham Waters

Drawing Title:
Proposed Ground Floor Plan

CIAT CHARTERED PRACTICE

Project Reference: 2067

Drawing Reference: 01 rev C